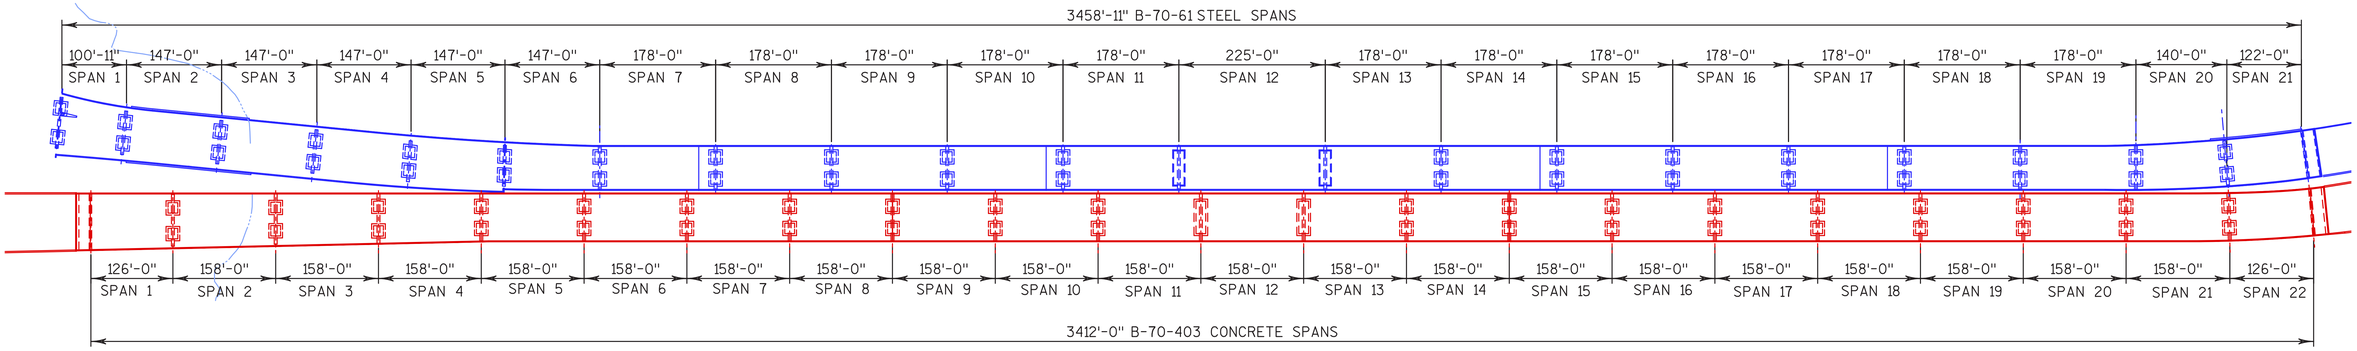

PLAN

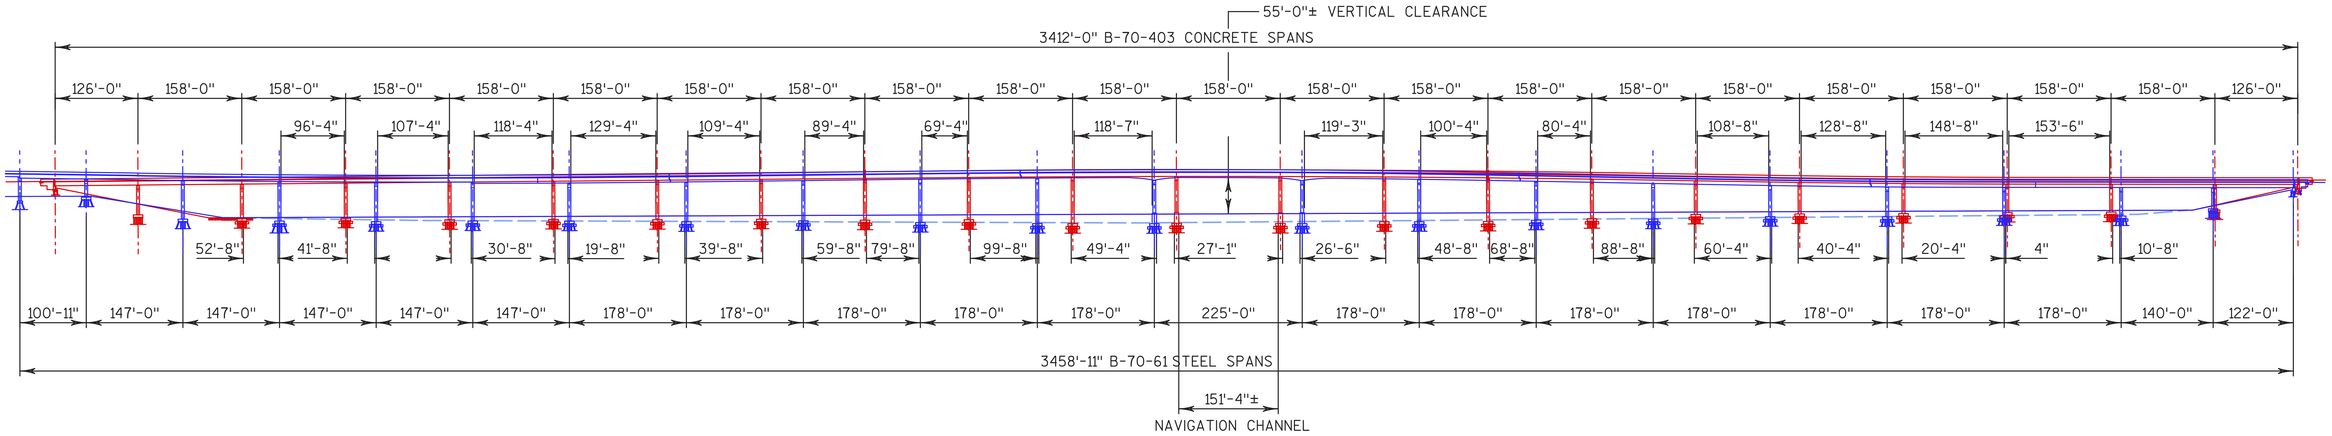

ELEVATION

US 10/WIS 441 Span Layouts - Little Lake Butte des Morts Bridges

WIS 441 Project | Calumet, Outagamie and Winnebago Counties, Wisconsin

2013-06-13

U.S. Department of Transportation Federal Highway Administration

TRI-COUNTY EXPANSION