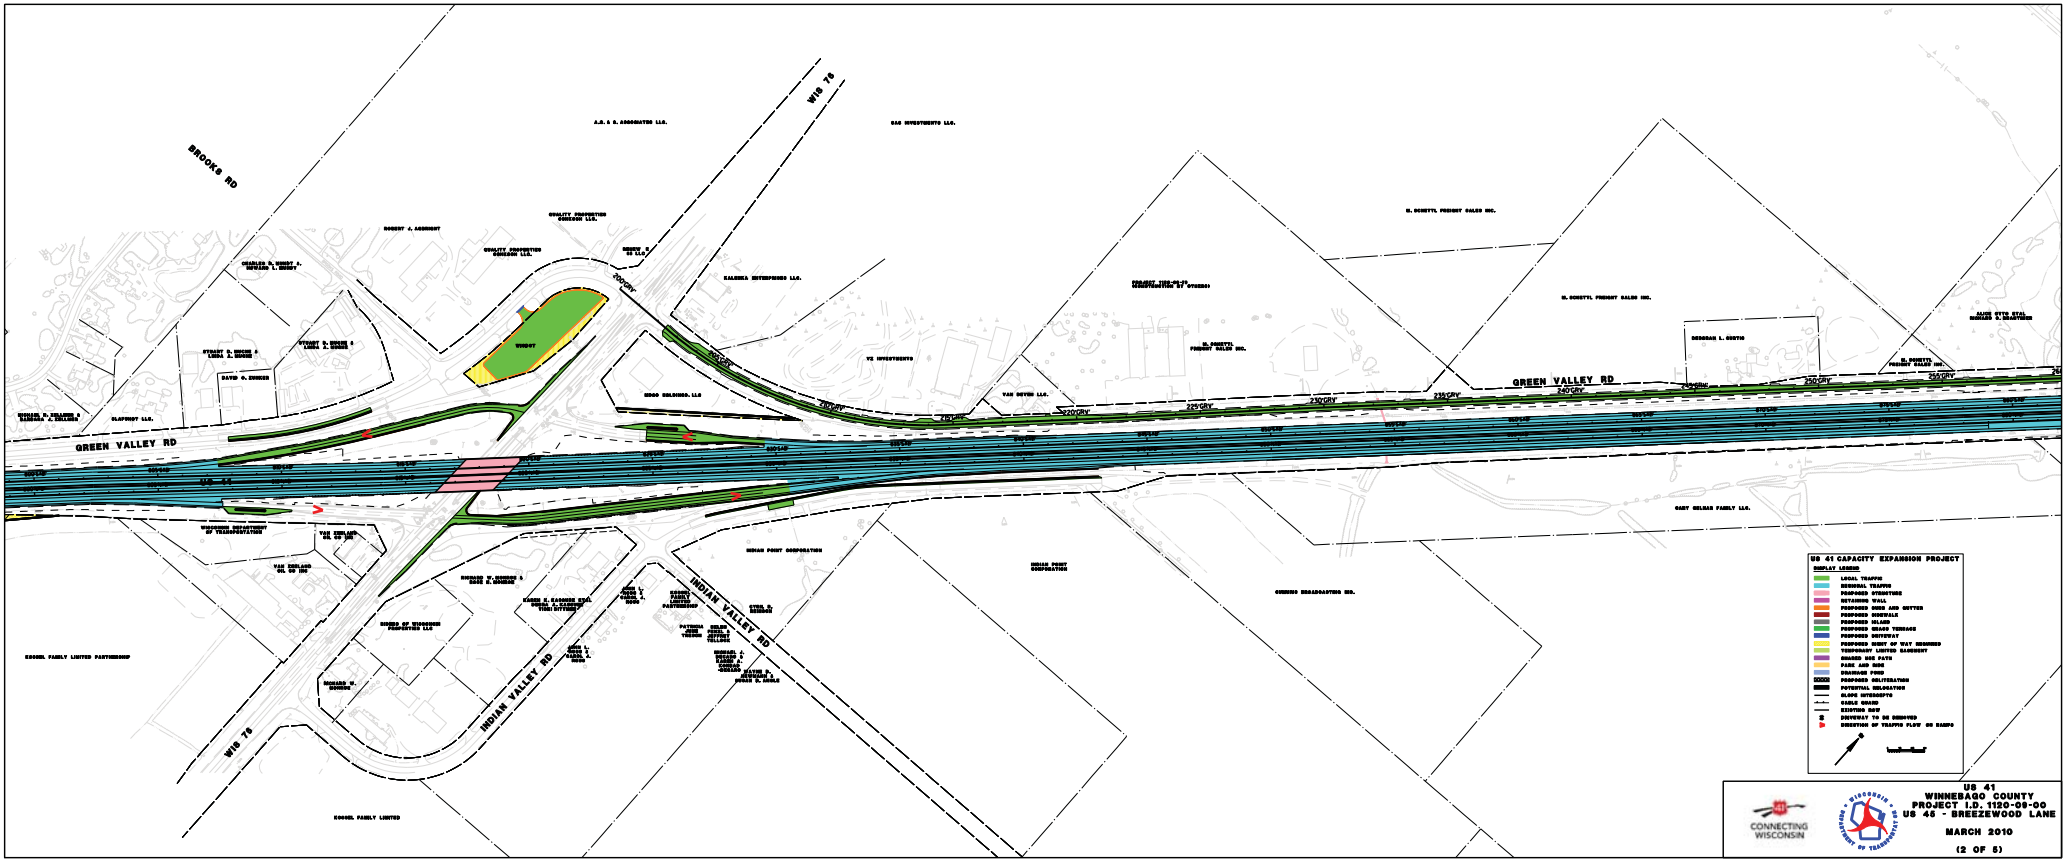
BROOKS RD
WIS 76
GREEN VALLEY RD
INDIAN VALLEY RD
US 41 CAPACITY EXPANSION PROJECT
DISPLAY LEGEND
LOCAL TRAFFIC
REGIONAL TRAFFIC
PROPOSED STRUCTURE
RETAINING WALL
PROPOSED DIKE AND GUTTER
PROPOSED SIDEWALK
PROPOSED ISLAND
PROPOSED GRASS TERRACE
PROPOSED DRIVEWAY
PROPOSED RIGHT OF WAY REQUIRED
TEMPORARY LIMITED EASEMENT
SHARED USE PATH
PARK AND RIDE
DRAINAGE POND
PROPOSED OBLITERATION
POTENTIAL RELOCATION
SLOPE INTERCEPTS
CABLE GRAND
EXISTING ROW
DRIVEWAY TO BE REMOVED
DIRECTION OF TRAFFIC FLOW ON RAMPS
CONNECTING WISCONSIN
WISCONSIN DEPARTMENT OF TRANSPORTATION
US 41
WINNEBAGO COUNTY
PROJECT I.D. 1120-09-00
US 45 - BREEZEWOOD LANE
MARCH 2010
(2 OF 5)