STAGE A
Duration: Approximately 1 month

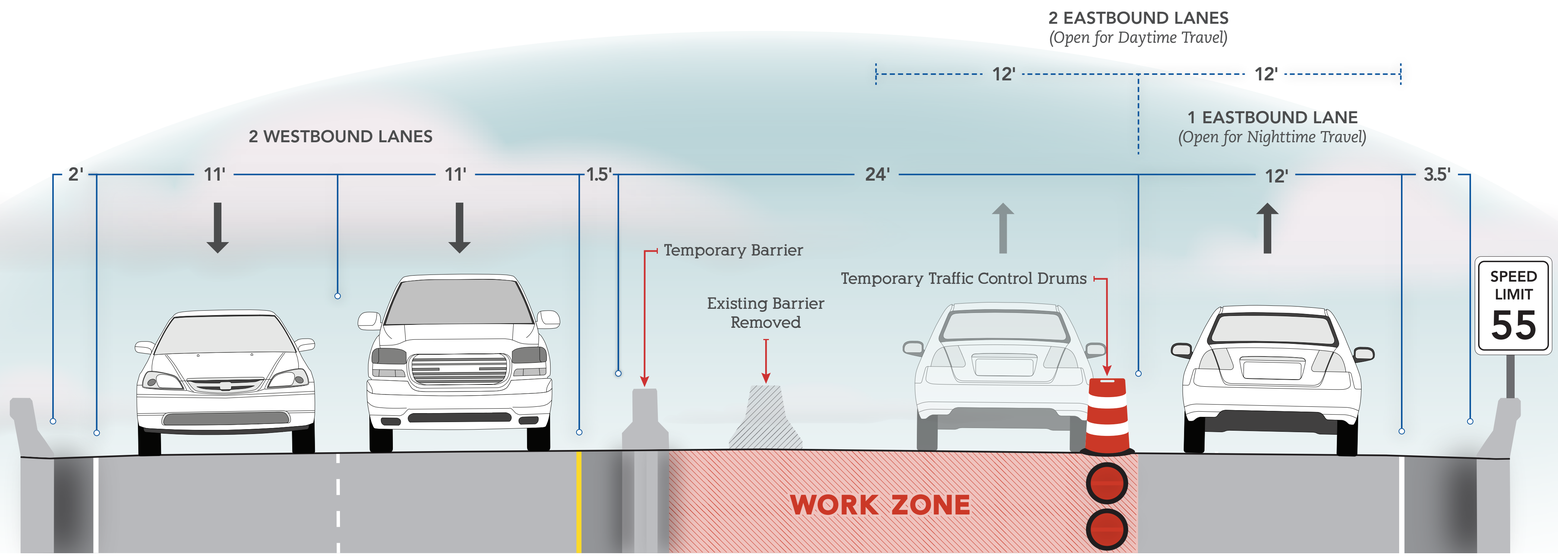

STAGE B
Duration: Approximately 2 years

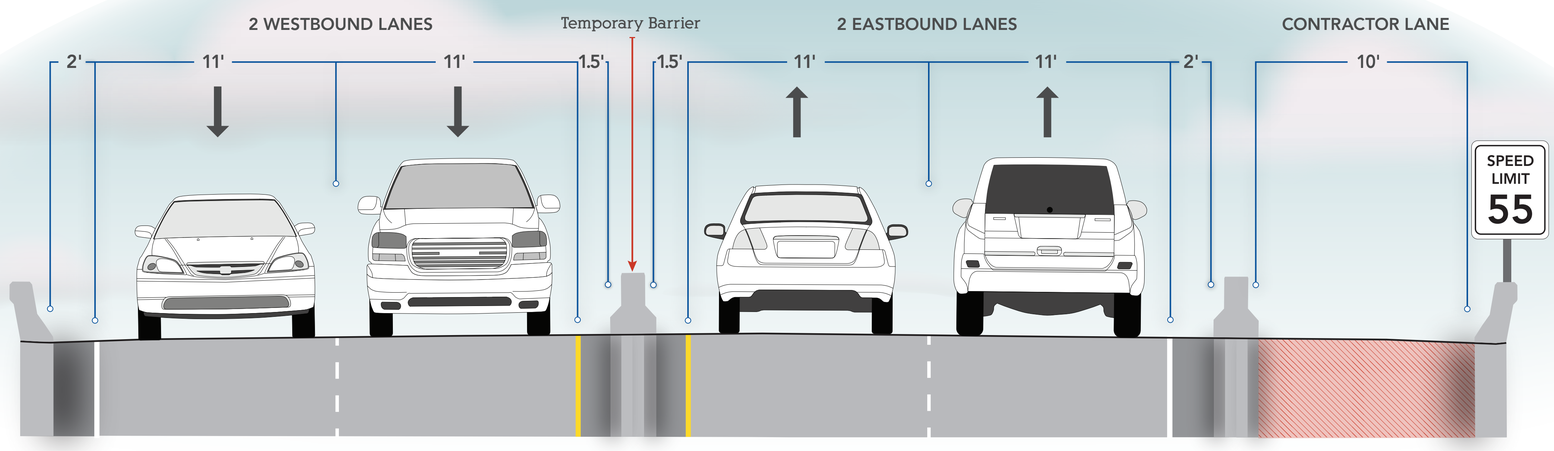

US 10/WIS 441 Traffic Control on LLBDM Bridge during Construction

WIS 441 Project

2014-04-25

U.S. Department of Transportation Federal Highway Administration

TRI-COUNTY EXPANSION