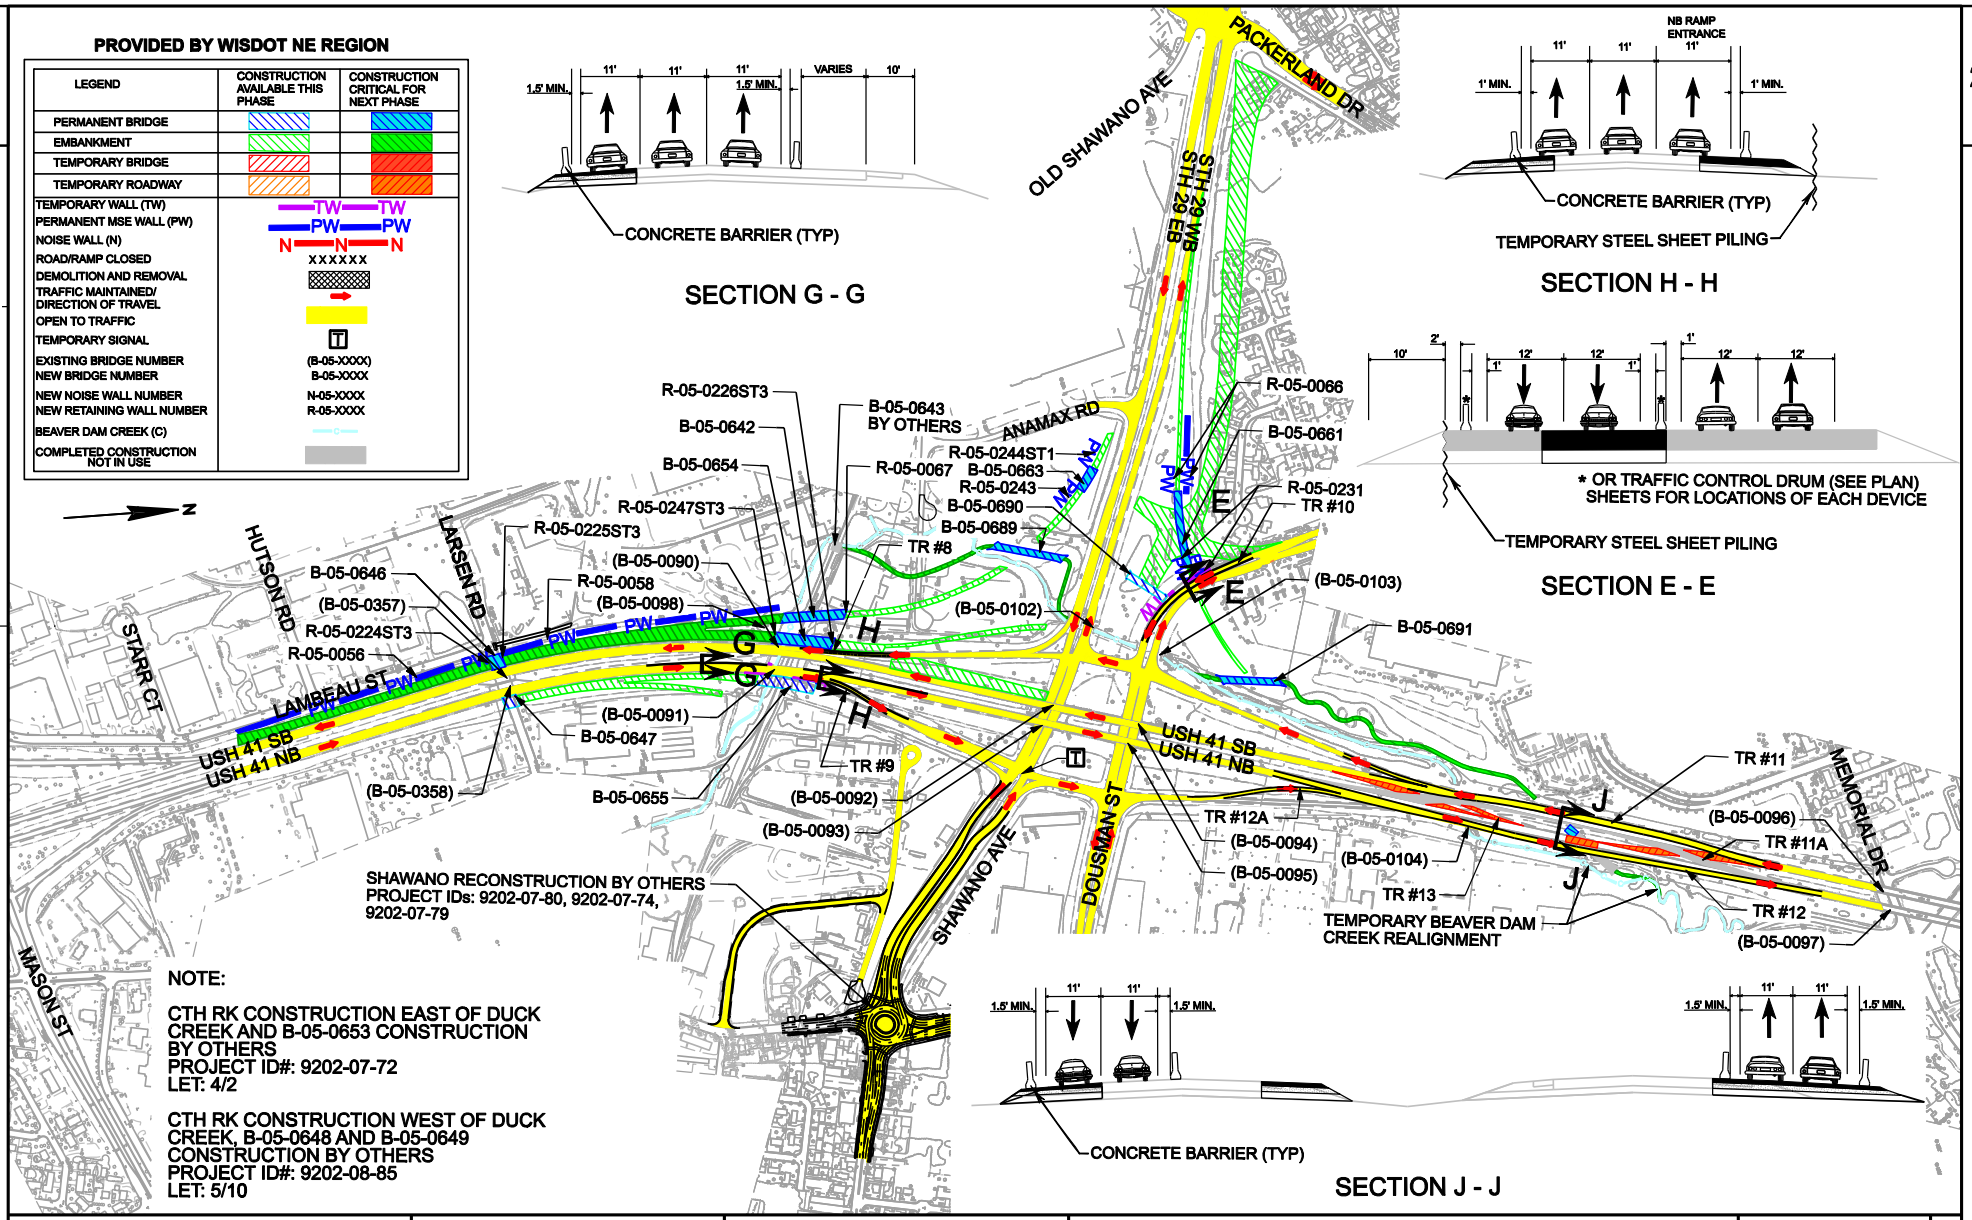

PROJECT NO: 1133-03-82/84	HWY: USH 41	COUNTY: BROWN	CONSTRUCTION STAGE 2 - TRAFFIC PHASE 2	SHEET	E

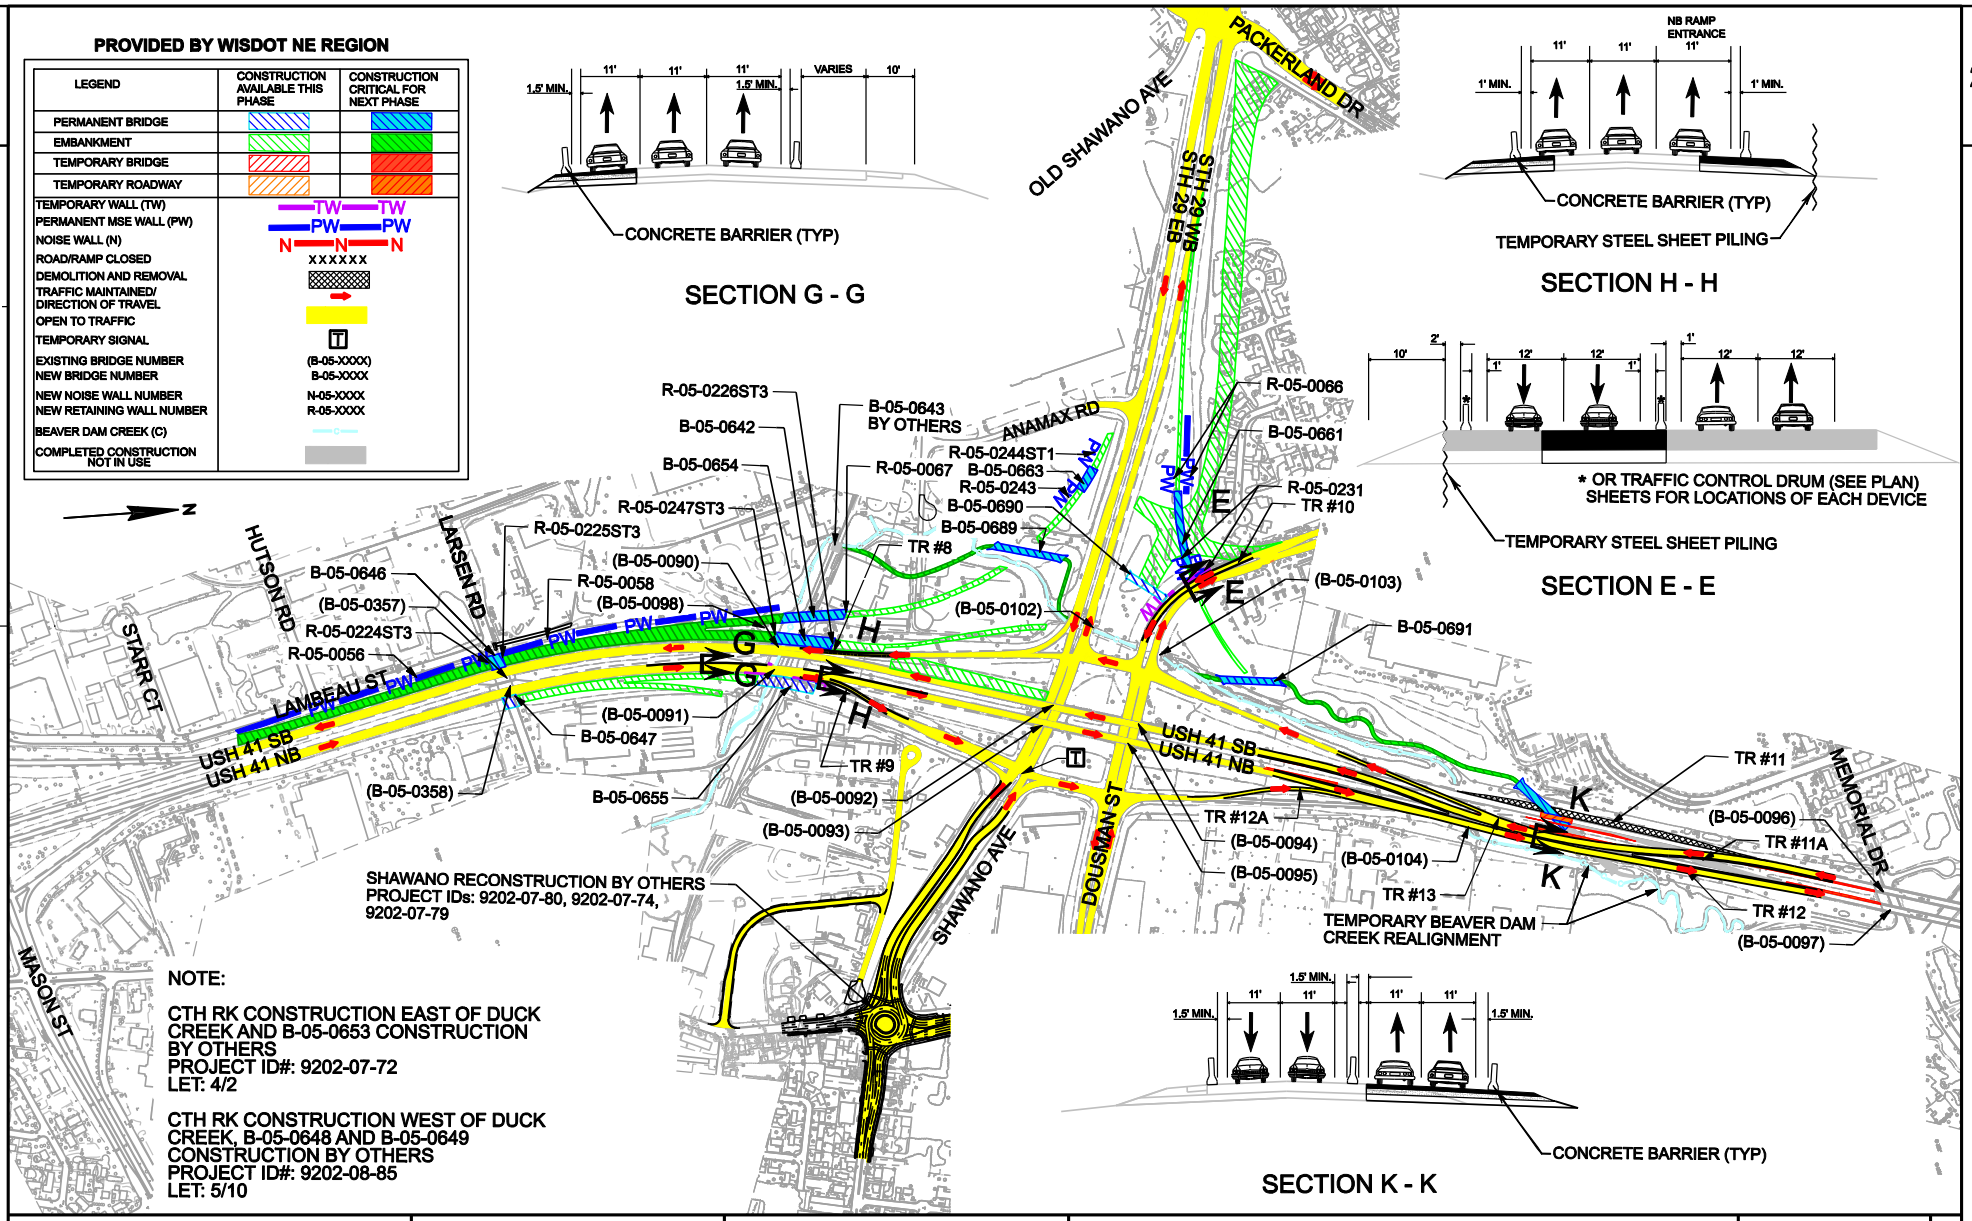

PROJECT NO: 1133-03-82/84	HWY: USH 41	COUNTY: BROWN	CONSTRUCTION STAGE 2 - TRAFFIC PHASE 3	SHEET	E

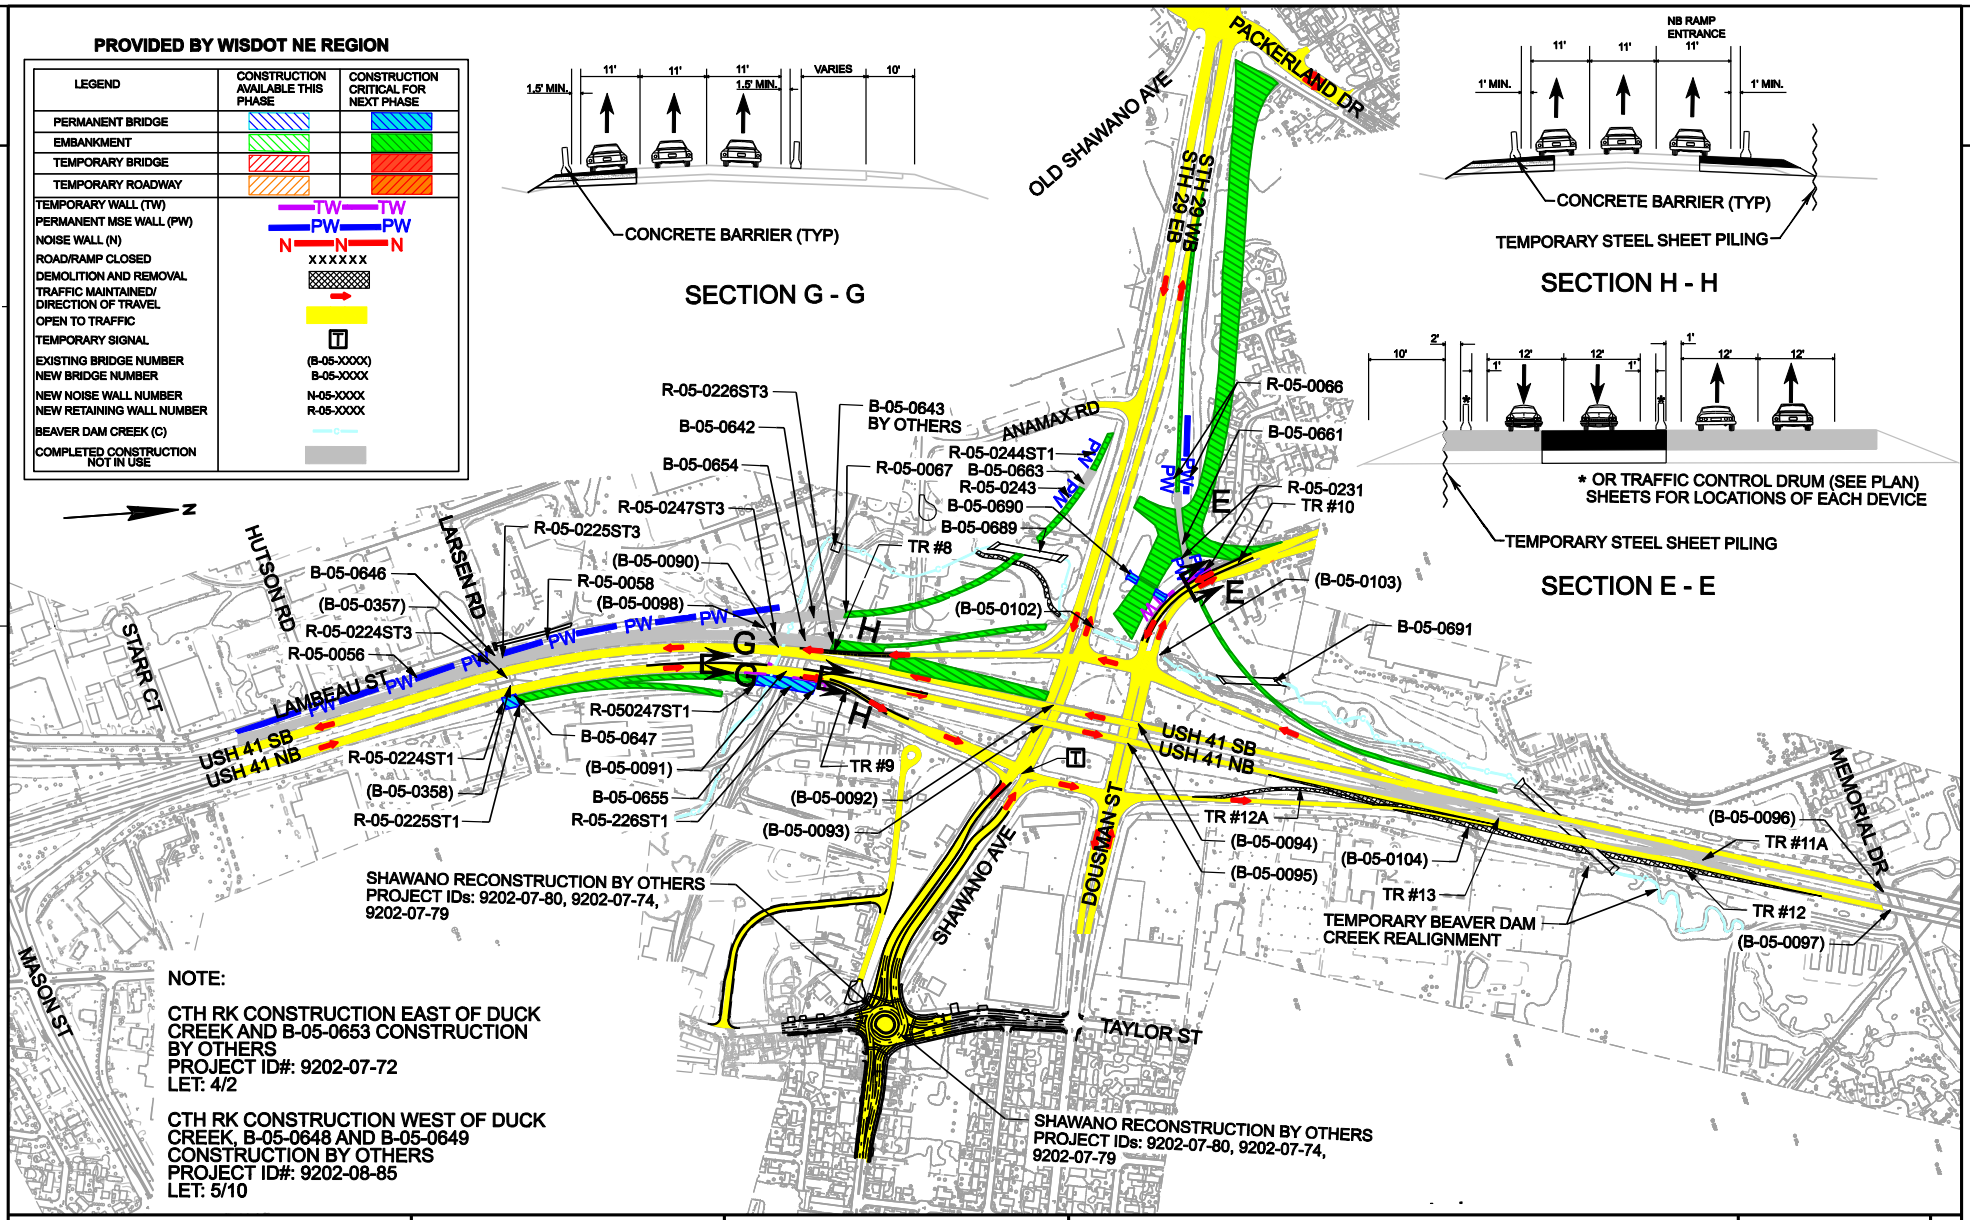

PROJECT NO: 1133-03-82/84	HWY: USH 41	COUNTY: BROWN	CONSTRUCTION STAGE 3 - TRAFFIC PHASE 1	SHEET	E

FILE NAME : \\madw00\ingrproj\48319_US_41_COR_MGT\t1\exhibit\US 41-WIS 29\Construction Staging\Contract construction staging\Contract Stage 3.dgnPLOT NAME : $FILE$ PLOT SCALE : 600.000000:1.000000 WISDOT/CADDS SHEET 42