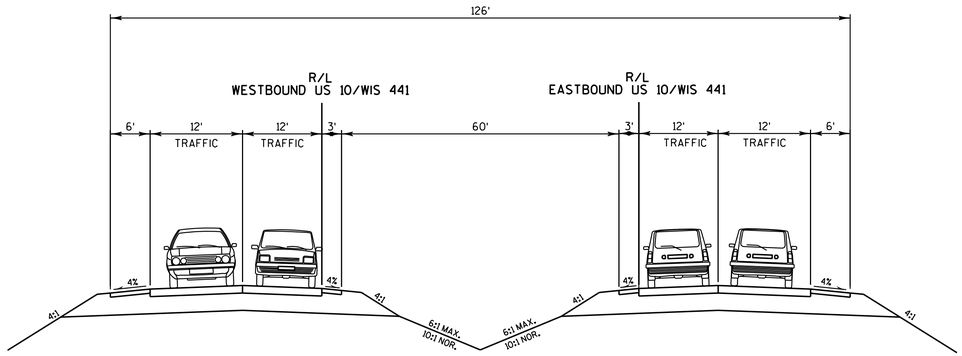

US 10/WIS 441 MAINLINE - EXISTING TYPICAL SECTION

EASTBOUND AND WESTBOUND LANES

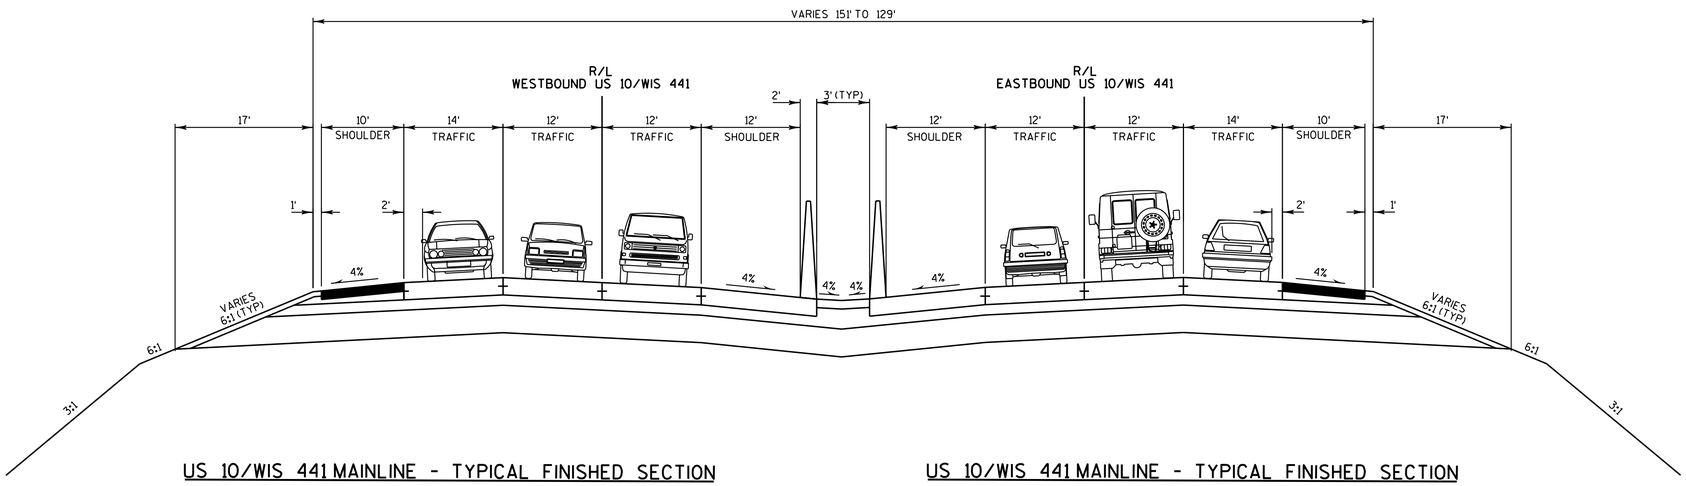

US 10/WIS 441 MAINLINE - TYPICAL FINISHED SECTION

WESTBOUND LANES

US 10/WIS 441 MAINLINE - TYPICAL FINISHED SECTION

EASTBOUND LANES

US 10/WIS 441 Existing and Finished Typical Sections – Mainline

WIS 441 Project | Calumet, Outagamie and Winnebago Counties, Wisconsin

2013-06-13

U.S. Department of Transportation Federal Highway Administration

TRI-COUNTY EXPANSION