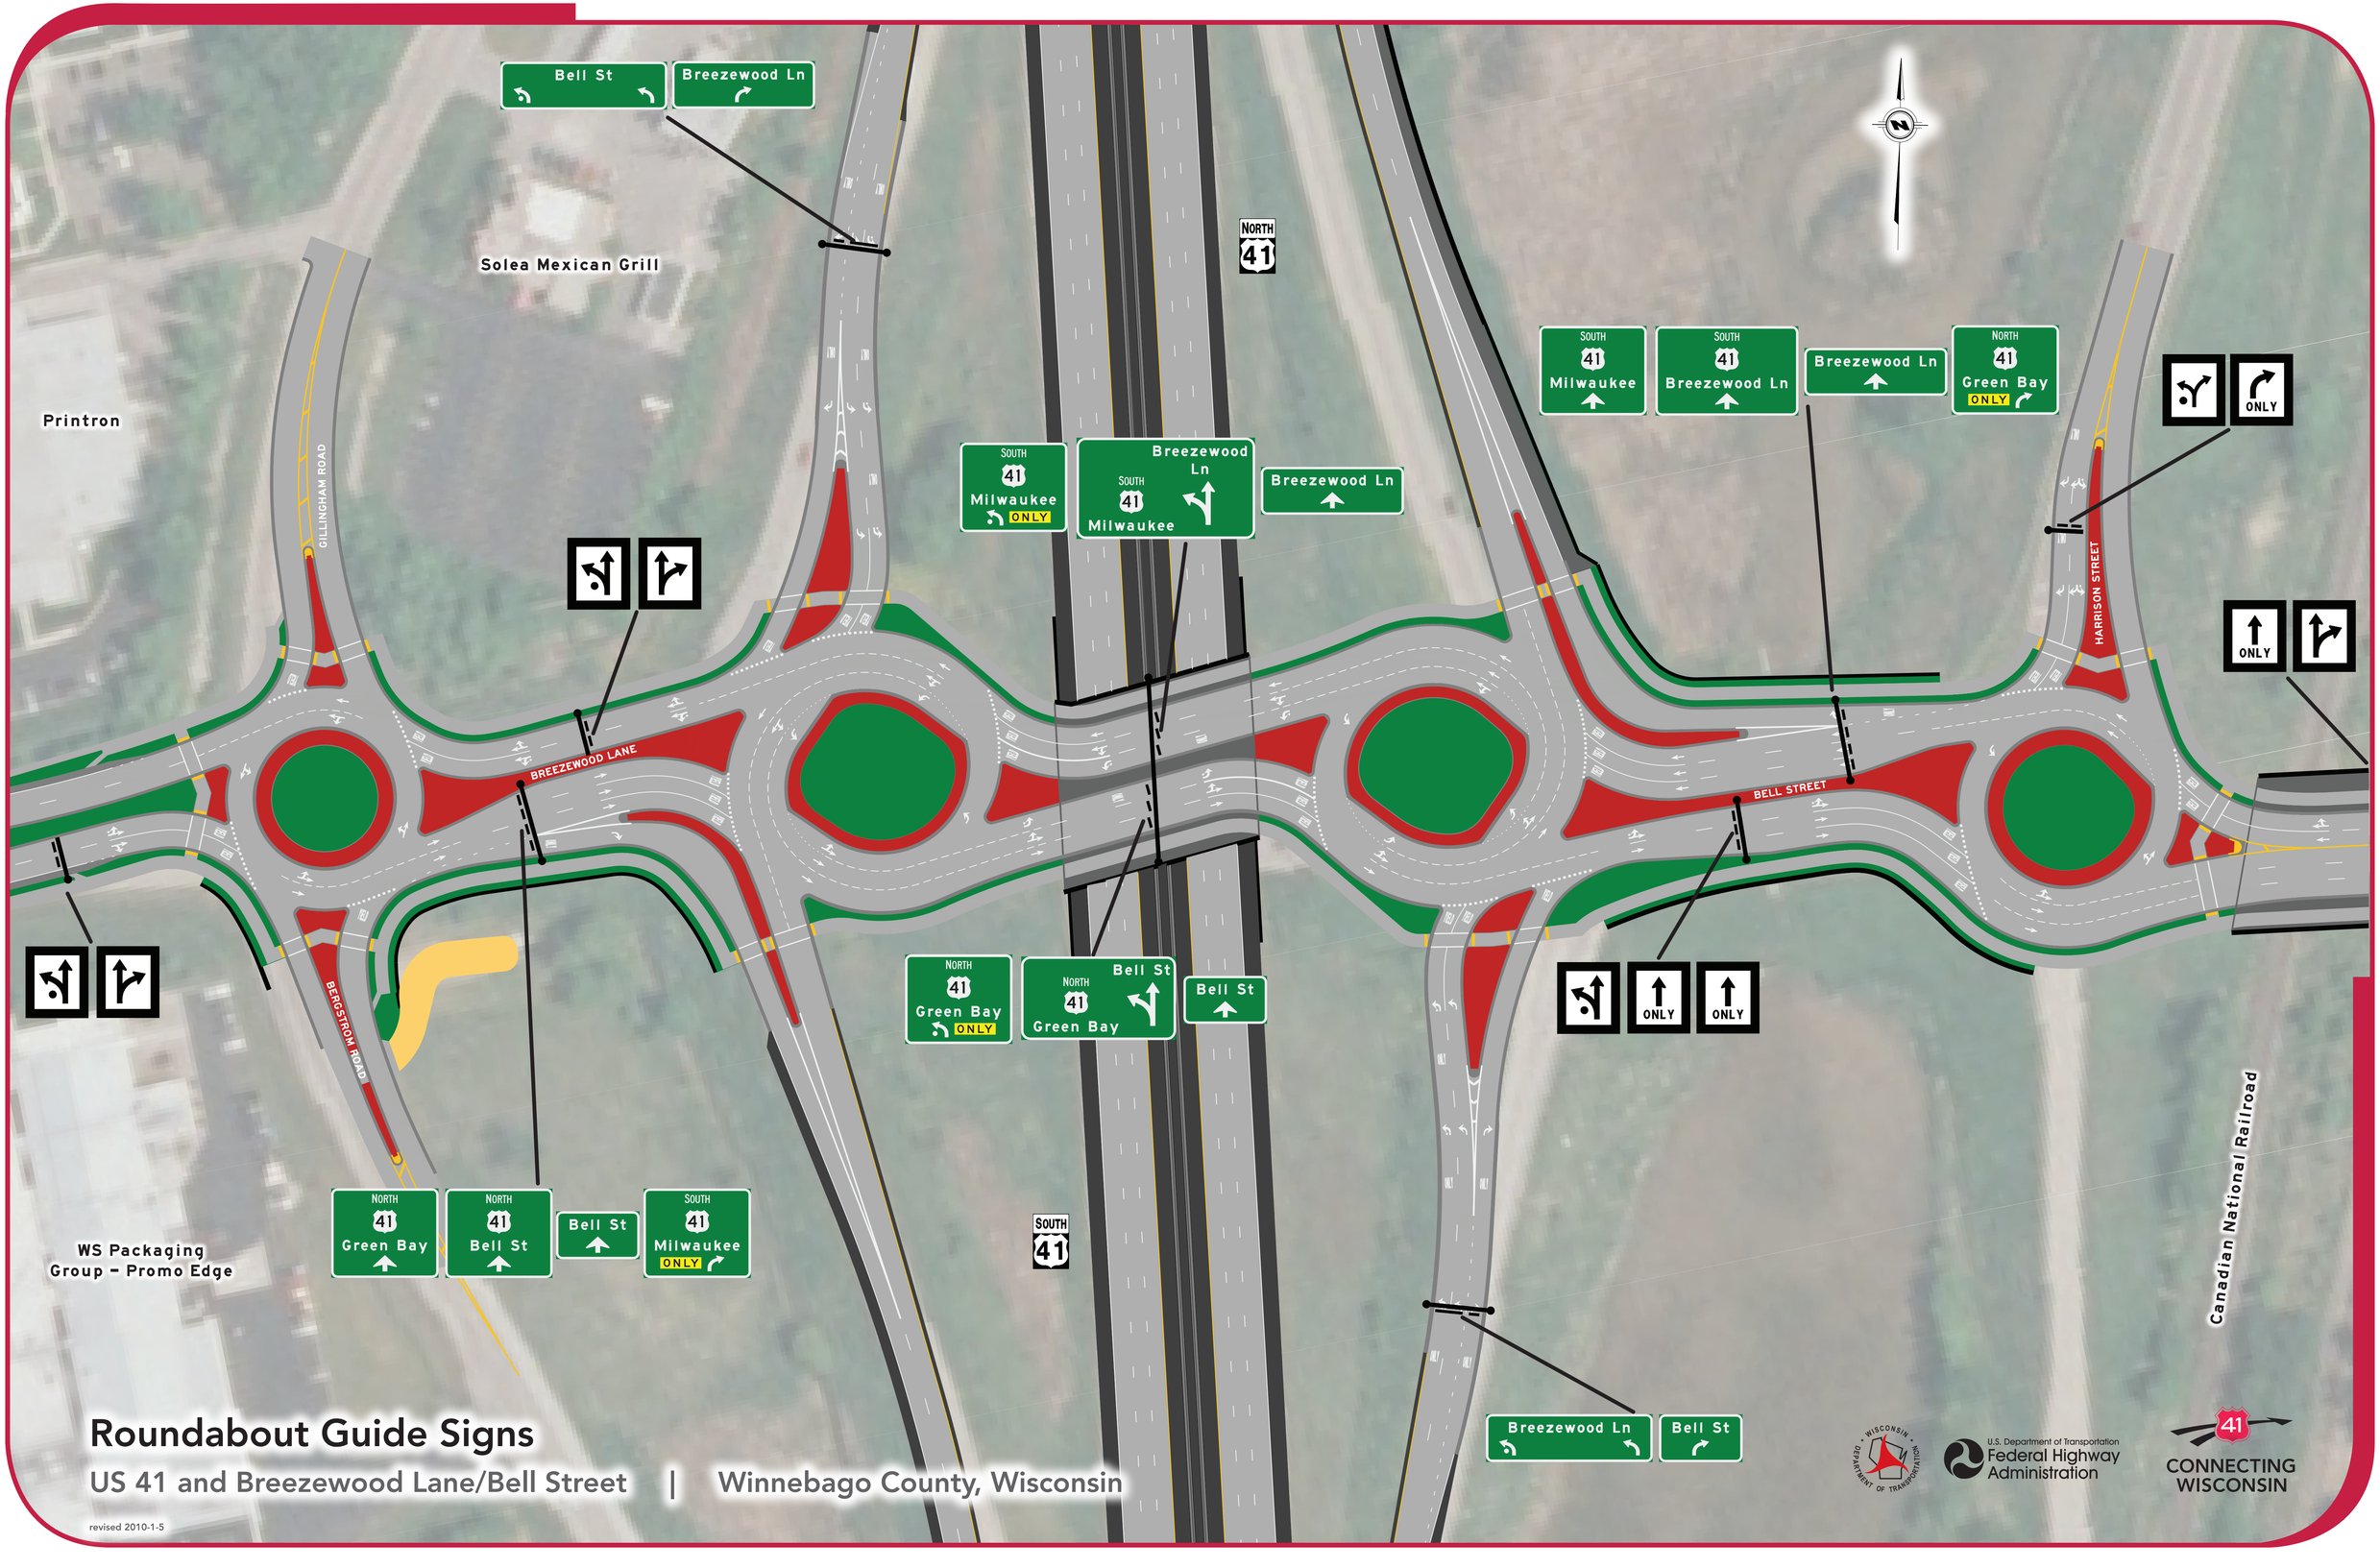

Roundabout Guide Signs

US 41 and Breezewood Lane/Bell Street | Winnebago County, Wisconsin

revised 2010-1-5

Wisconsin Department of Transportation

U.S. Department of Transportation Federal Highway Administration

41 CONNECTING WISCONSIN