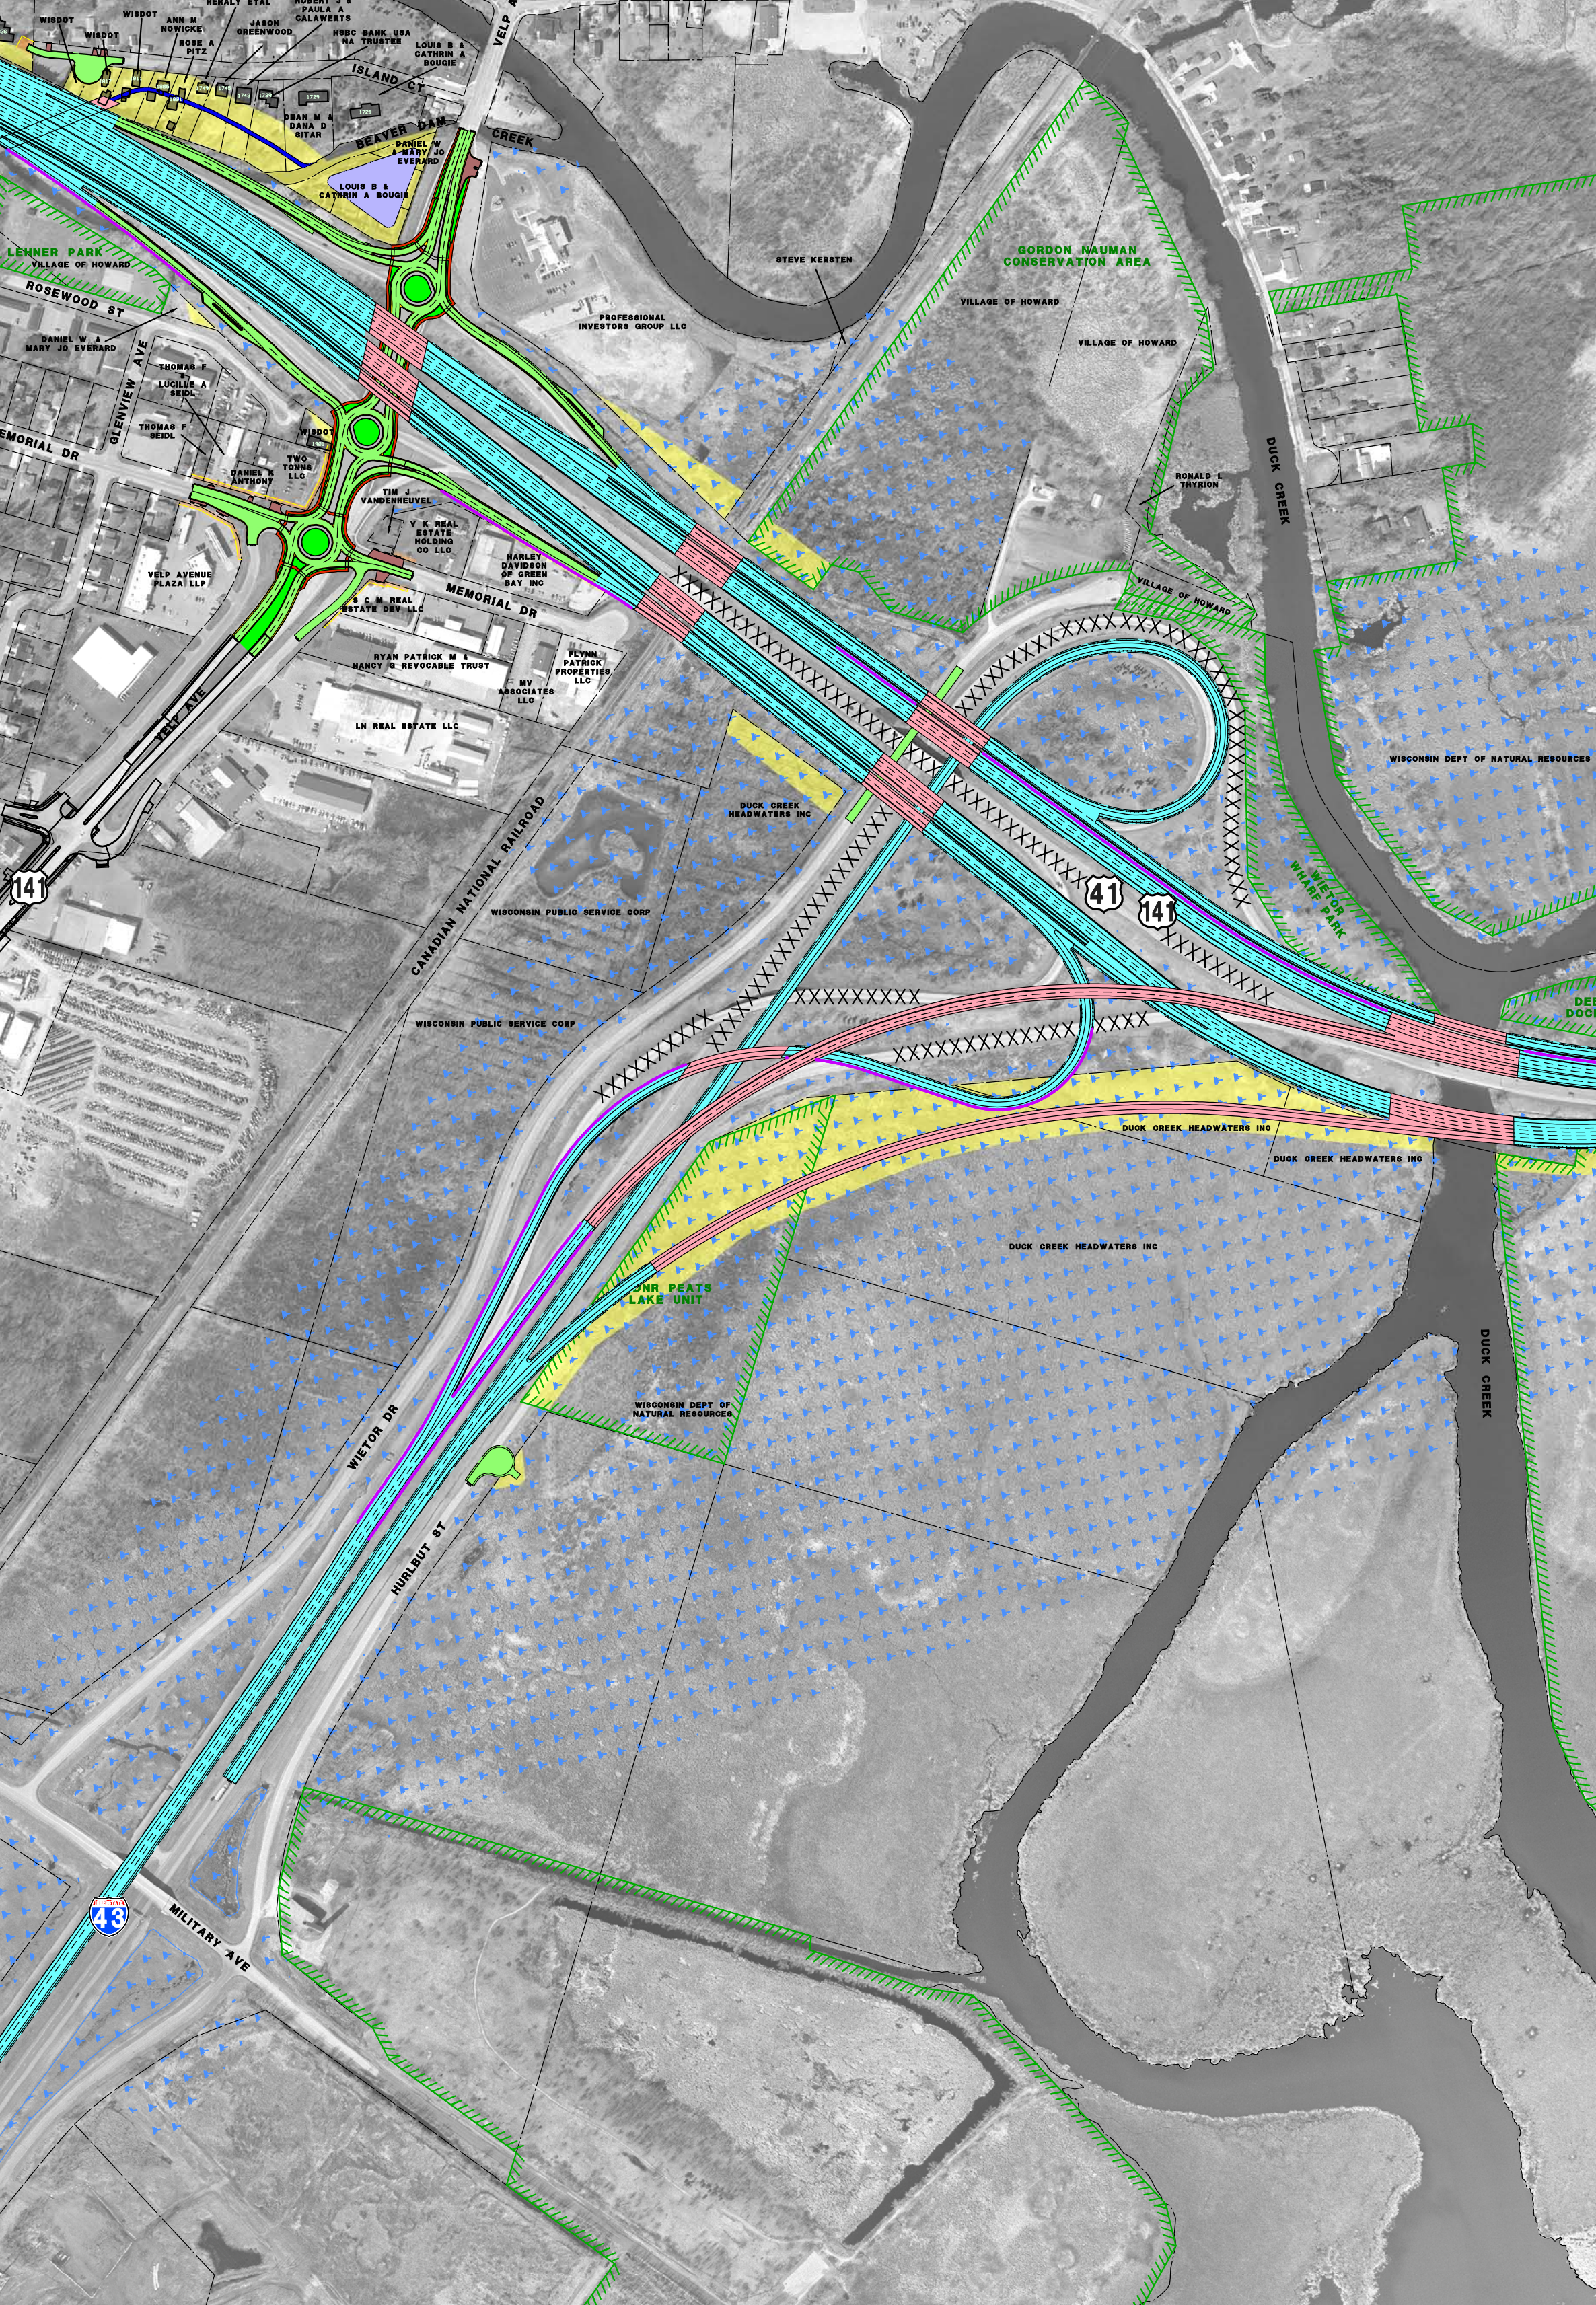
WISDOT
WISDOT
WISDOT
ANN M NOWICKE
ROSE A PITZ
HENALY ETAL
JASON GREENWOOD
ROBERT J & PAULA A CALAWERTS
HSBC BANK USA NA TRUSTEE
LOUIS B & CATHRIN A BOUGIE
ISLAND CT
DEAN M & DANA D SITAR
BEAVER DAM CREEK
DANIEL W & MARY JO EVERARD
LOUIS B & CATHRIN A BOUGIE
VELP AVE
LEHNER PARK
VILLAGE OF HOWARD
ROSEWOOD ST
DANIEL W & MARY JO EVERARD
GLENVIEW AVE
THOMAS F
LUCILLE A SEIDL
THOMAS F SEIDL
WISDOT
DANIEL K ANTHONY
TWO TONNS LLC
TIM J VANDENHEUVEL
V K REAL ESTATE HOLDING CO LLC
HARLEY DAVIDSON OF GREEN BAY INC
VELP AVENUE PLAZA LLP
S C M REAL ESTATE DEV LLC
MEMORIAL DR
RYAN PATRICK M & NANCY G REVOCABLE TRUST
FLYNN PATRICK PROPERTIES LLC
MV ASSOCIATES LLC
LN REAL ESTATE LLC
VELP AVE
141
CANADIAN NATIONAL RAILROAD
WISCONSIN PUBLIC SERVICE CORP
WISCONSIN PUBLIC SERVICE CORP
DUCK CREEK HEADWATERS INC
41
141
STEVE KERSTEN
PROFESSIONAL INVESTORS GROUP LLC
GORDON NAUMAN CONSERVATION AREA
VILLAGE OF HOWARD
VILLAGE OF HOWARD
RONALD L THYRION
DUCK CREEK
VILLAGE OF HOWARD
WISCONSIN DEPT OF NATURAL RESOURCES
WIETOR WHARF PARK
DUCK CREEK HEADWATERS INC
DUCK CREEK HEADWATERS INC
DUCK CREEK HEADWATERS INC
DNR PEATS LAKE UNIT
WISCONSIN DEPT OF NATURAL RESOURCES
DUCK CREEK
WIETOR DR
HURLBUT ST
43
MILITARY AVE