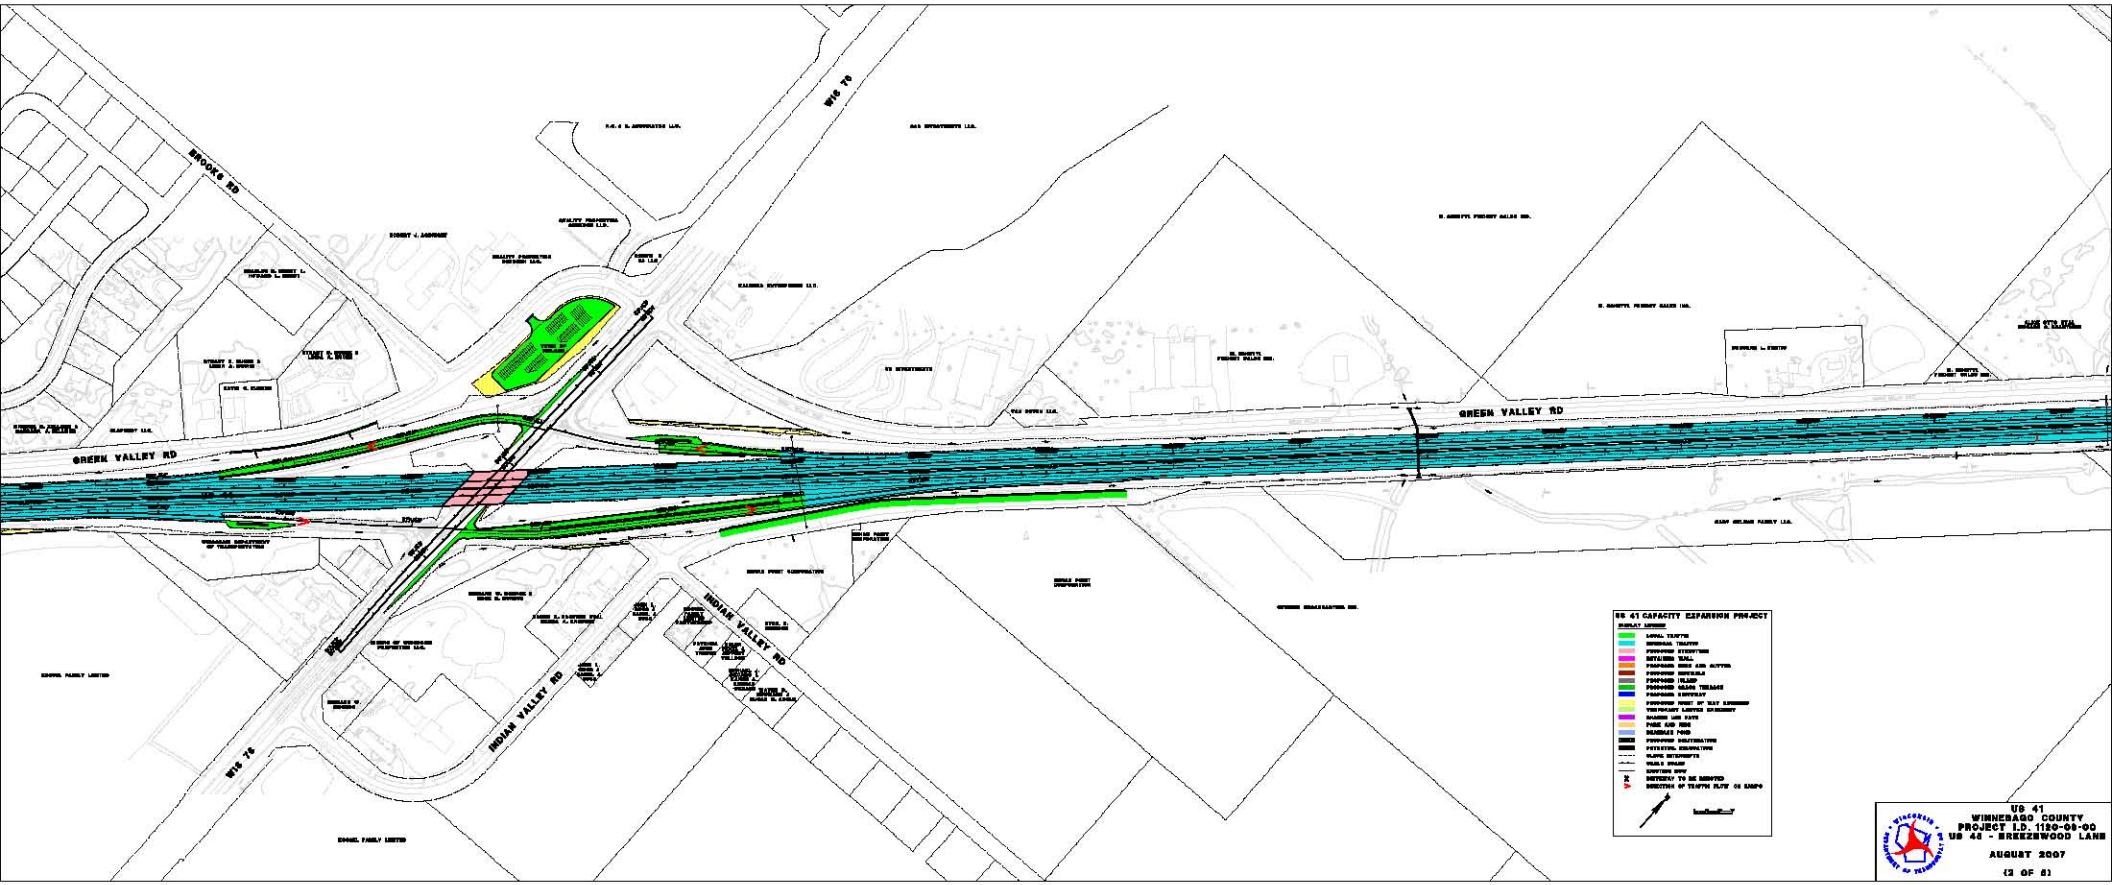
BROOKS RD
WIS 76
GREEN VALLEY RD
INDIAN VALLEY RD
US 41 CAPACITY EXPANSION PROJECT
US 41
WINNEBAGO COUNTY
PROJECT I.D. 1120-08-00
US 45 - BREEZEWOOD LANE
AUGUST 2007
(2 OF 5)