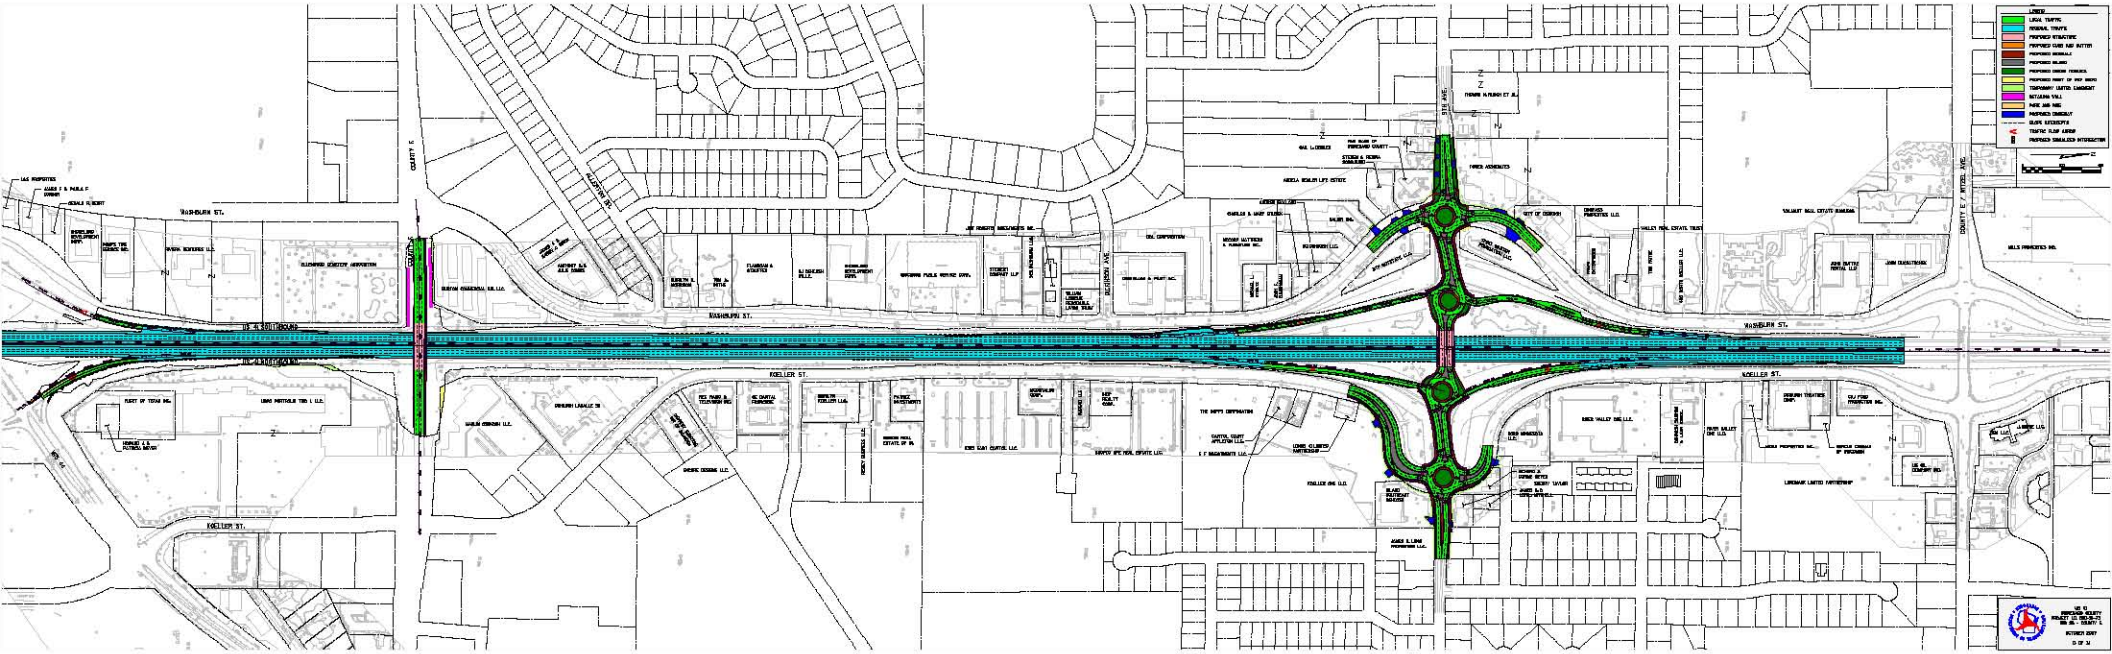
WASHBURN ST.
KOELLER ST.
US 4 SOUTHBOUND
US 4 NORTHBOUND
COUNTY E
ALLEGHENY BV.
RICHARD AVE.
5TH AVE.
COUNTY E / WITZEL AVE.
LEGEND
LEGAL TRAFFIC
PROPOSED STRUCTURE
PROPOSED CURB AND GUTTER
PROPOSED SIGNALS
PROPOSED ISLAND
PROPOSED GREEN SPACE
PROPOSED PART OF NEW RAMP
TEMPORARY LIMITED EASEMENT
RETAINING WALL
PARK AND RIDE
PROPOSED CROSSWALK
SLOPE EASEMENTS
TRAFFIC FLOW ARROW
PROPOSED SIGNALIZED INTERSECTION
OCTOBER 2007
D OF 34